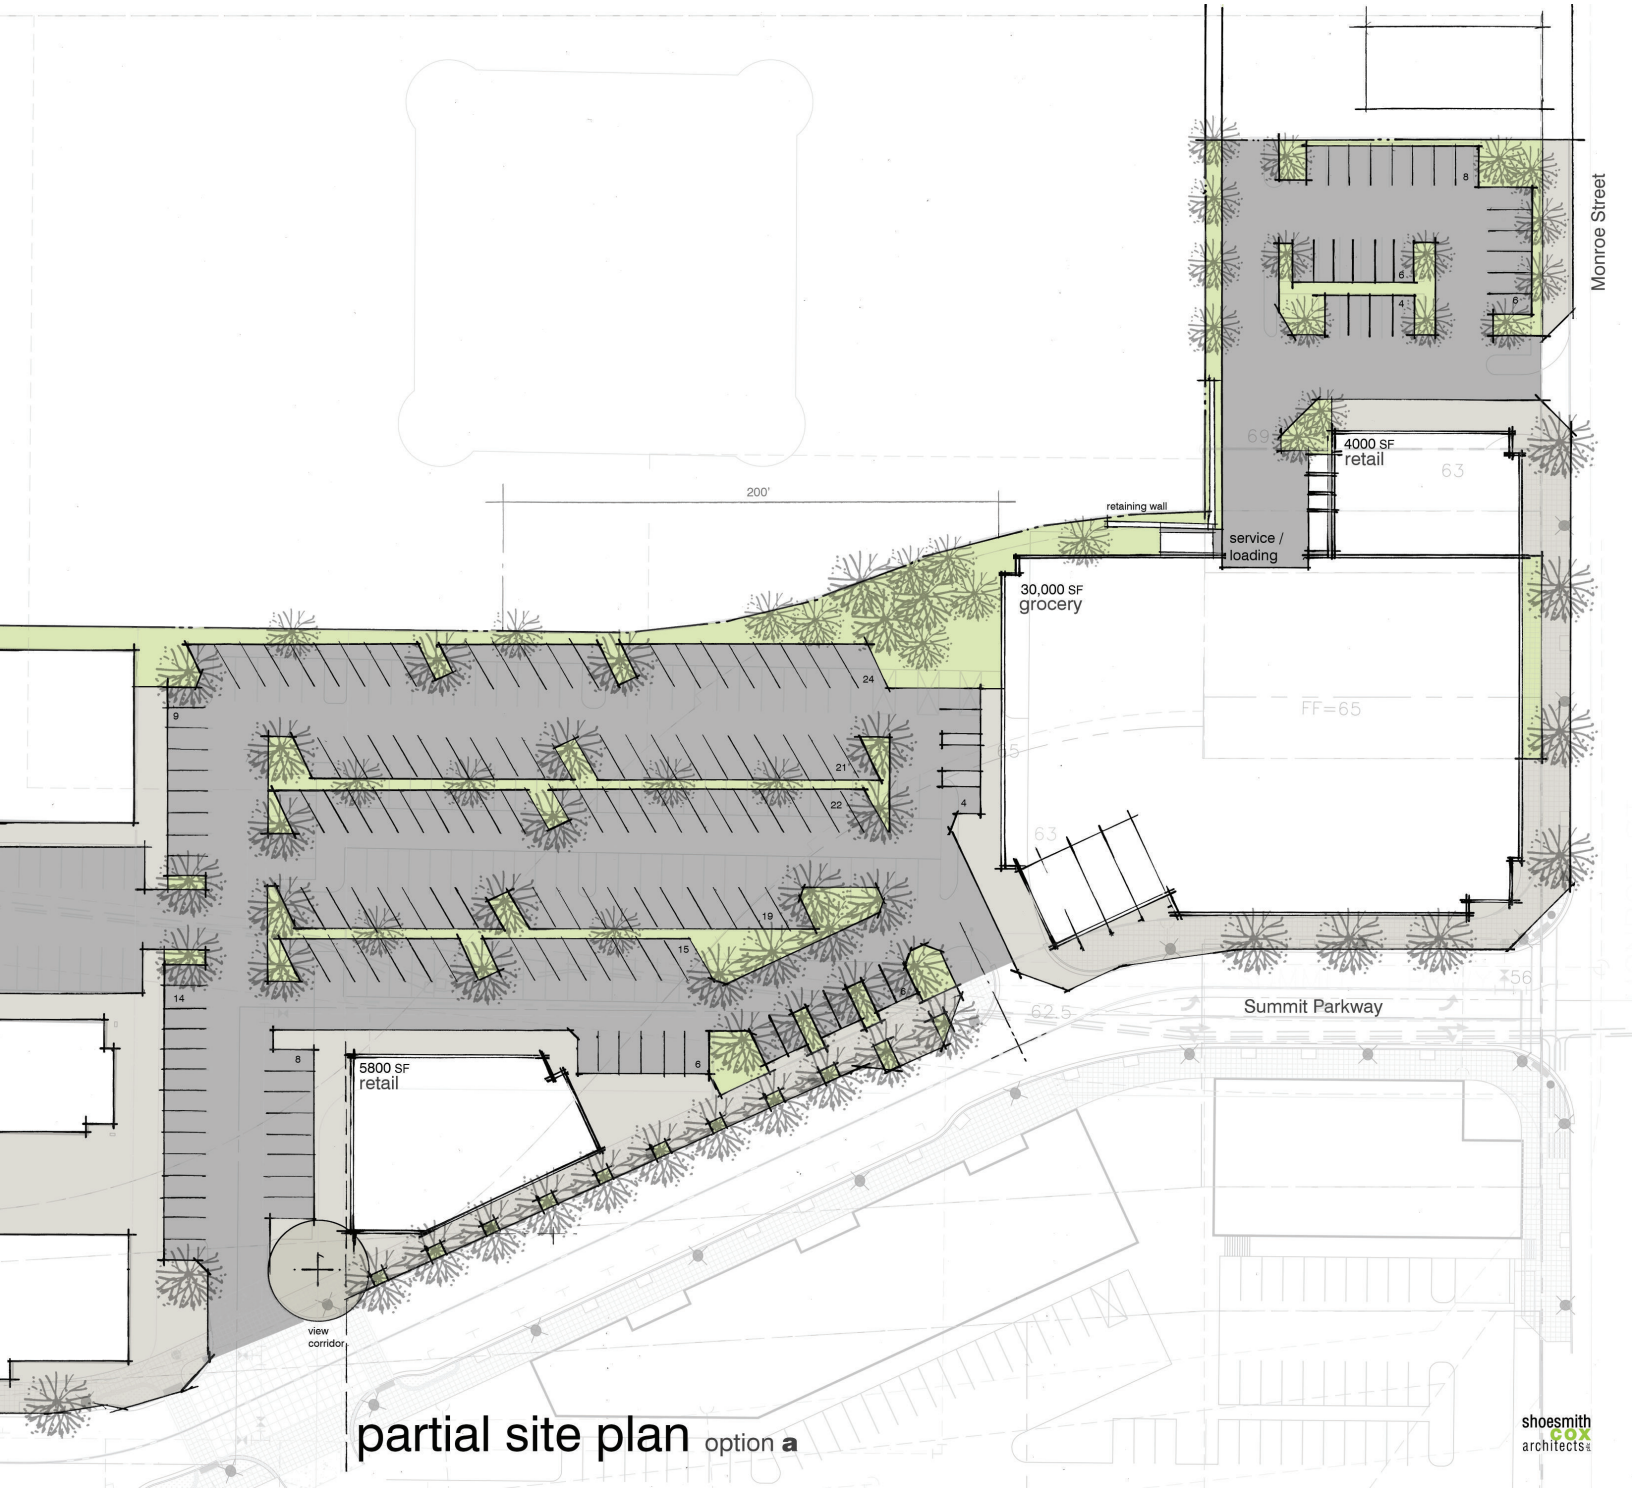

partial site plan option **a**

shoesmith cox architects